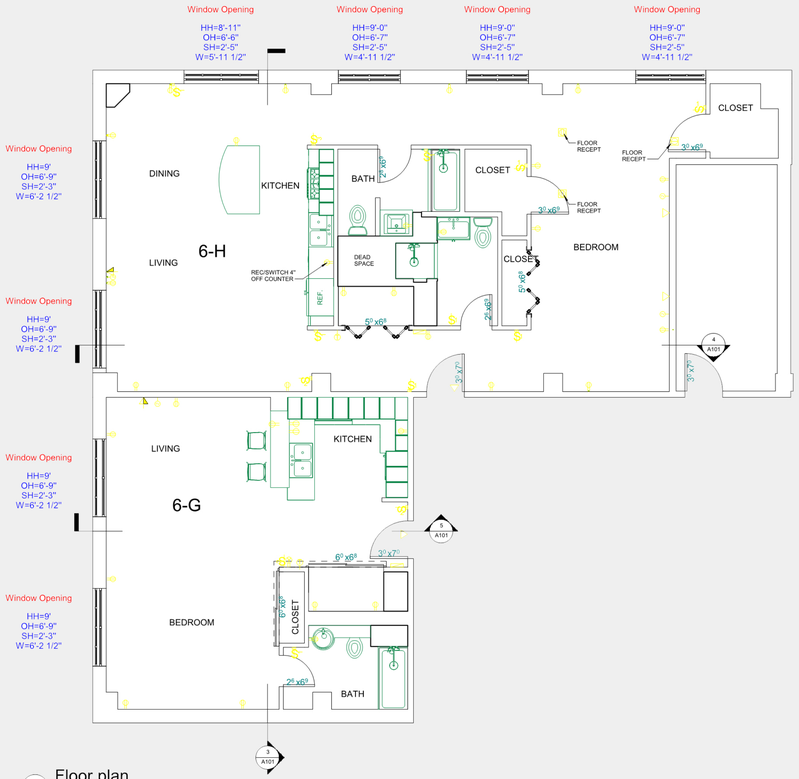

1 Floor plan
1/4" = 1'-0"

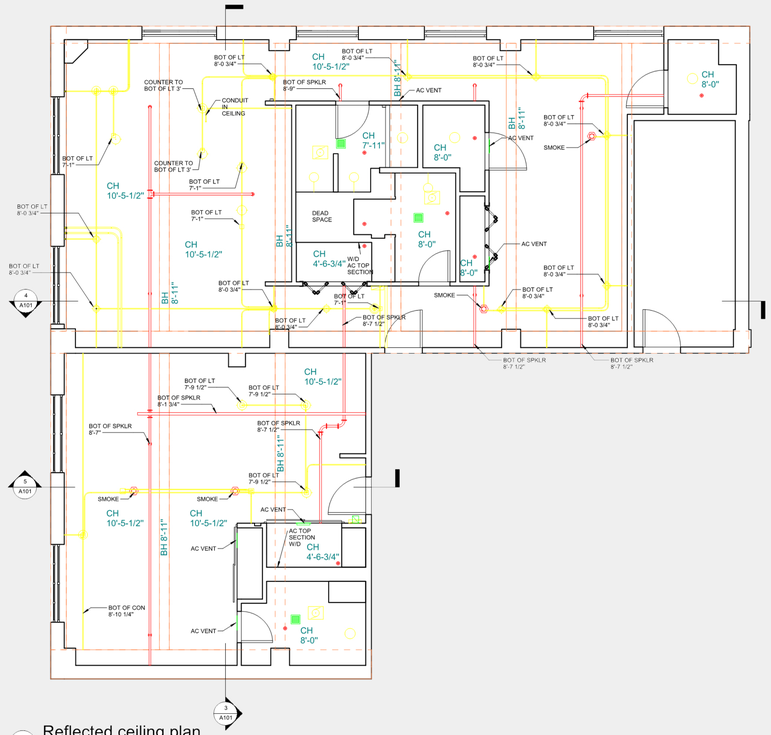

2 Reflected ceiling plan
1/4" = 1'-0"

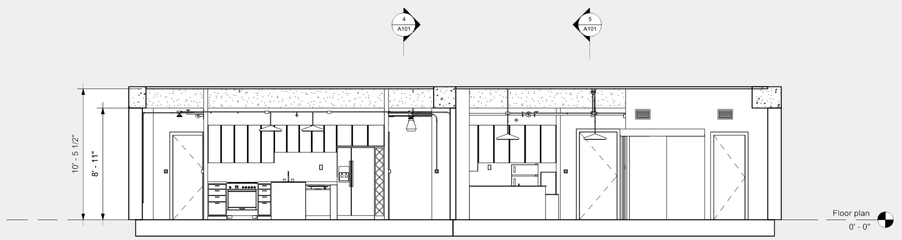

3 Section 1
1/4" = 1'-0"

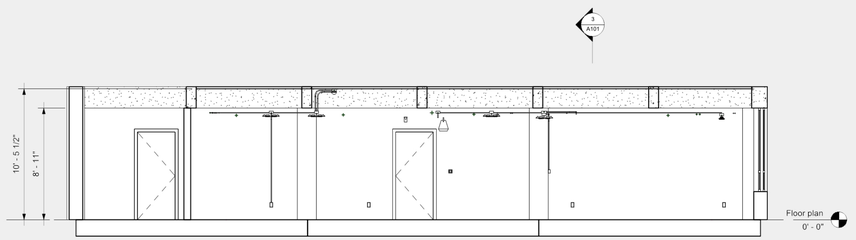

4 Section 2
1/4" = 1'-0"

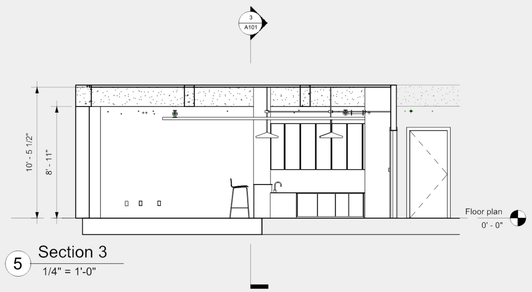

5 Section 3
1/4" = 1'-0"

Consultant
Address
Address
Phone
Fax
e-mail

Consultant
Address
Address
Phone
Fax
e-mail

Consultant
Address
Address
Phone
Fax
e-mail

Consultant
Address
Address
Phone
Fax
e-mail

Consultant
Address
Address
Phone
Fax
e-mail

No.	Description	Date

Project number

Date

Drawn by

Checked by

A101

Scale 1/4" = 1'-0"